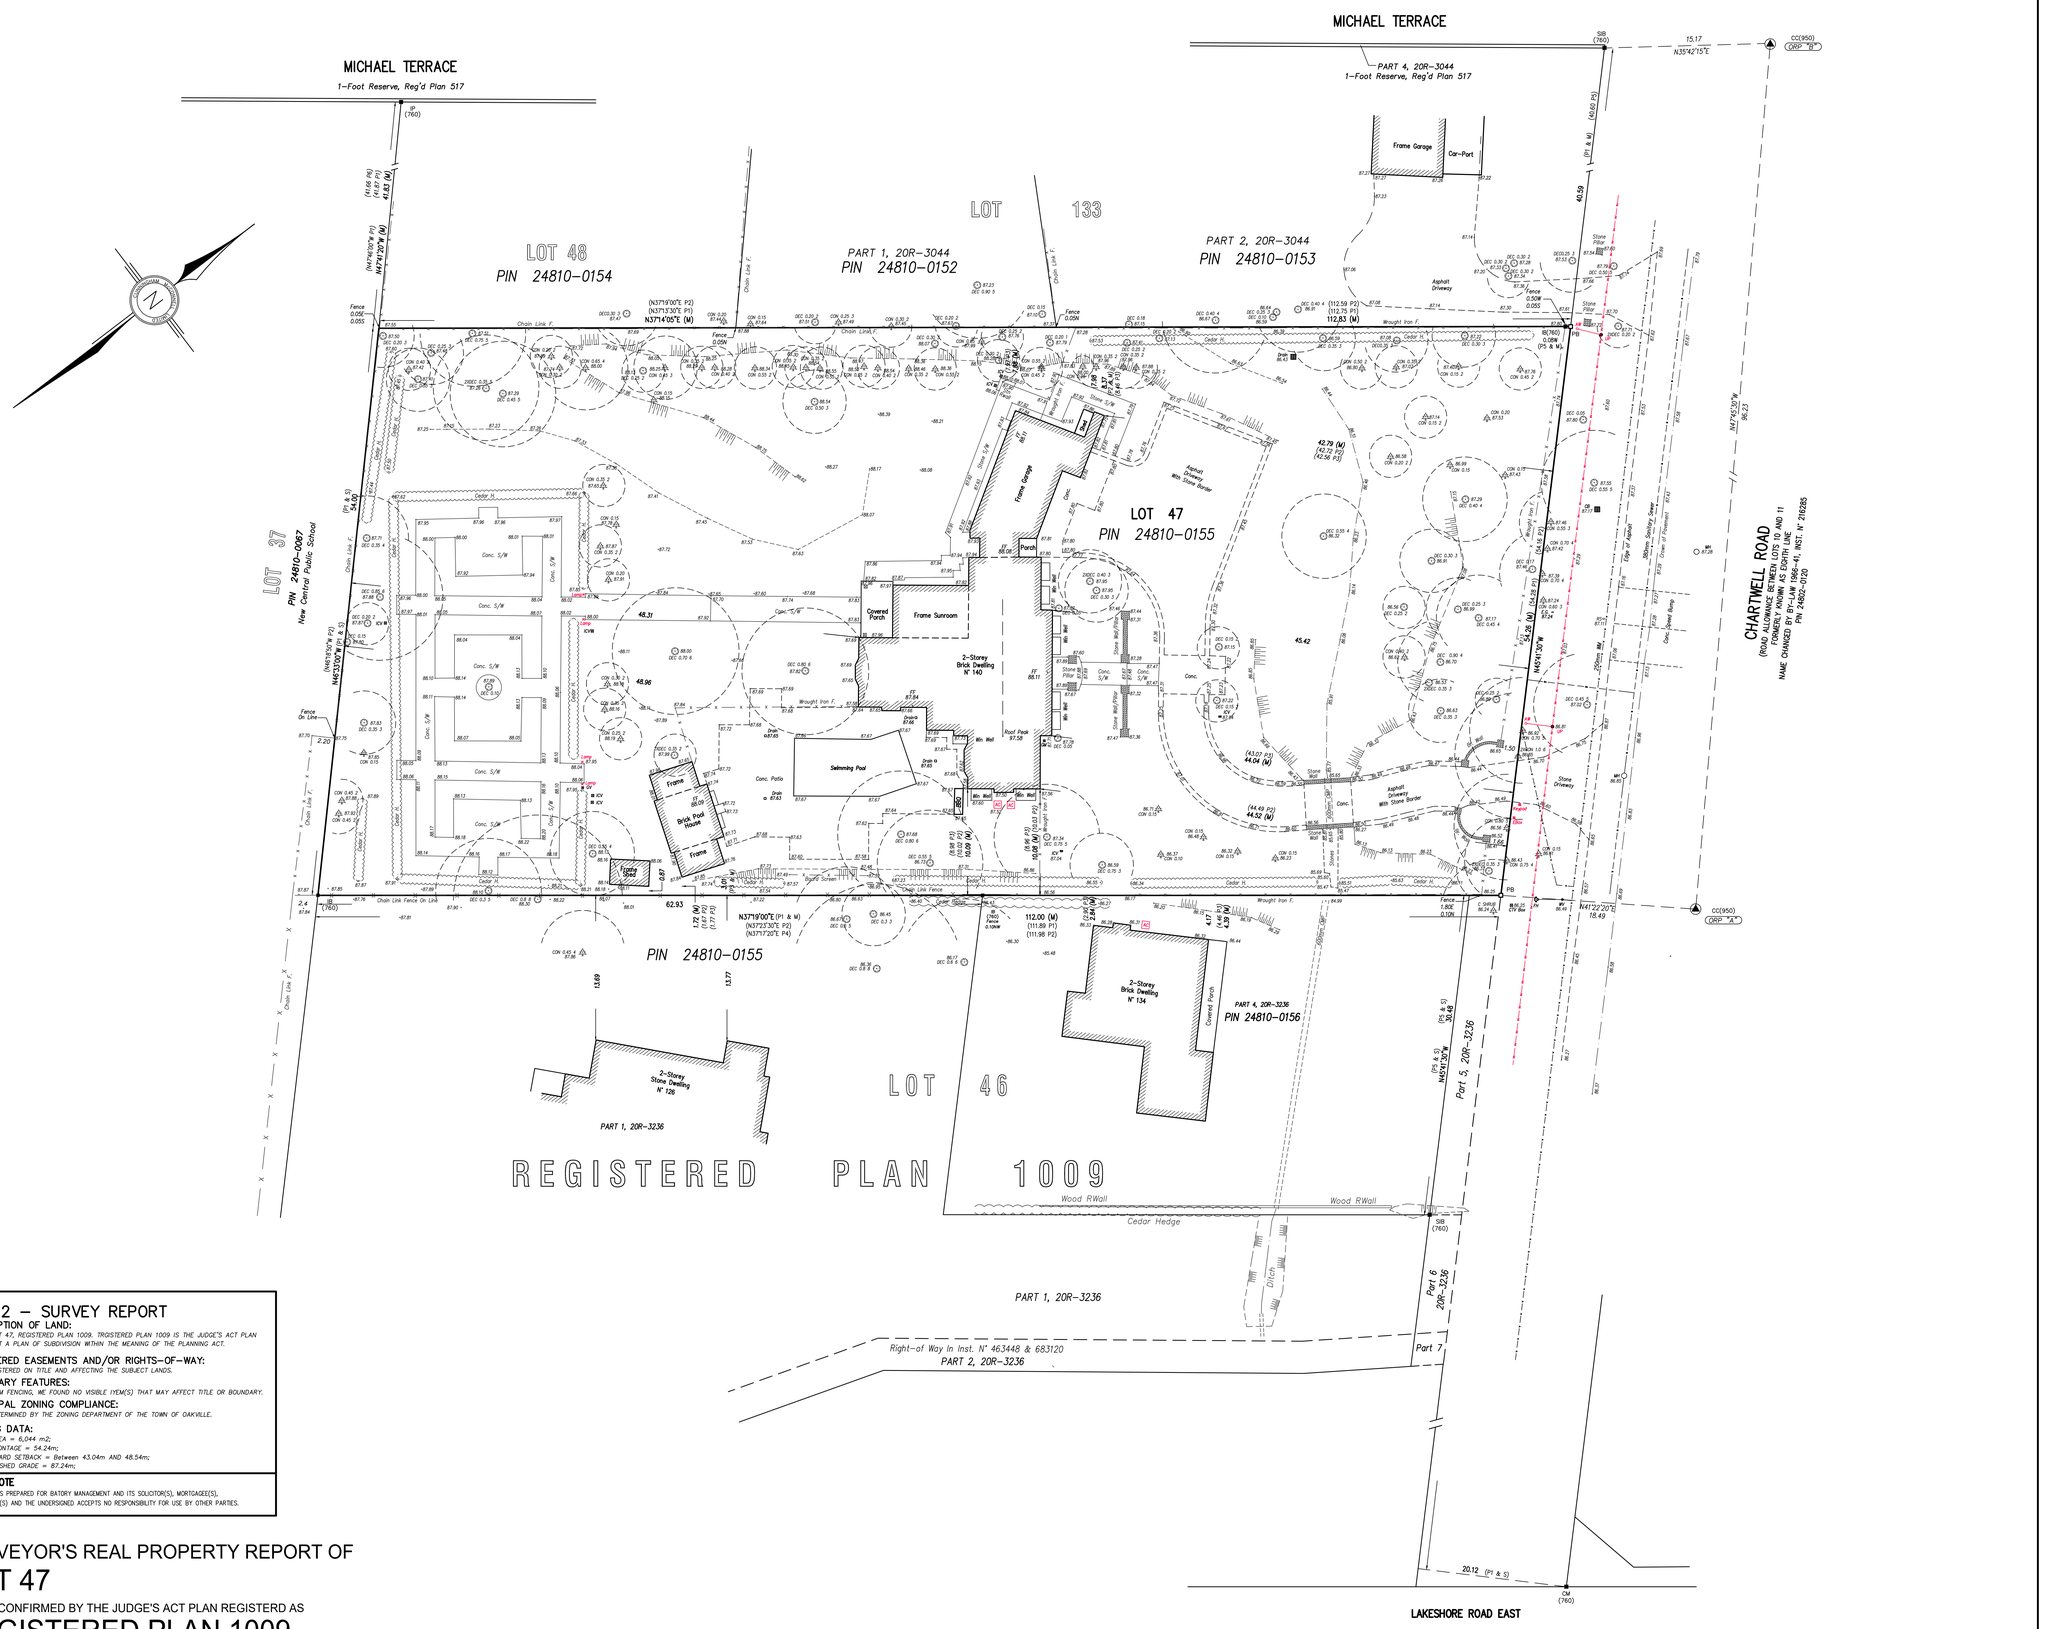
MICHAEL TERRACE
1-Foot Reserve, Reg'd Plan 517
MICHAEL TERRACE
PART 4, 20R-3044
1-Foot Reserve, Reg'd Plan 517
LOT 48
PIN 24810-0154
LOT 133
PART 1, 20R-3044
PIN 24810-0152
PART 2, 20R-3044
PIN 24810-0153
LOT 47
PIN 24810-0155
LOT 37
PIN 24810-0067
New Central Public School
PIN 24810-0155
LOT 46
PART 4, 20R-3236
PIN 24810-0156
PART 1, 20R-3236
REGISTERED PLAN 1009
Wood RWall
Cedar Hedge
Ditch
PART 1, 20R-3236
Right-of Way In Inst. N° 463448 & 683120
PART 2, 20R-3236
Part 5, 20R-3236
Part 6 20R-3236
Part 7
CHARTWELL ROAD
(ROAD ALLOWANCE BETWEEN LOTS 10 AND 11
NAME CHANGED BY BY-LAW 1966-41, INST. N° 216285
PIN 24802-0120)
LAKESHORE ROAD EAST
Frame Garage
Car-Port
Covered Porch
Frame Sunroom
2-Storey Brick Dwelling N° 140
Swimming Pool
Brick Pool House
2-Storey Brick Dwelling N° 134
2-Storey Stone Dwelling N° 126
Asphalt Driveway
Stone Driveway
Conc. Patio
Conc. S/W
Chain Link Fence
Wrought Iron F.
Cedar H.
Fence
Stone Pillar
Stone Wall
Hydro Pole
Light
Tree
Drain
Min. Well
Roof Peak
Top of Bank
Toe of Bank
Water Valve
Sanitary Sewer
Conc. Speed Bump
Crown of Pavement
Conc. Curb
Stone Curb
Stone Screen
Cedar Fence
Chain Link Fence On Line
Fence On Line
N37°19'00"E (P1 & M)
N37°23'30"E P2)
N37°17'20"E P4)
N37°19'00"E P2)
N37°13'30"E P3)
N37°14'05"E (M)
112.83 (M)
112.00 (M)
(111.89 P1)
(111.98 P2)
15.17
N35°42'15"E
CC(950)
ORP "B"
ORP "A"
N41°22'20"E
18.49
N45°13'30"W
54.26 (M)
(P1 & S)
20.48
N45°13'30"W
20.12 (P1 & S)
CM
(760)
SIB
(760)
IP
(760)
B(760)
0.08W
(P5 & M)
(P1 & S)
54.80
N45°13'30"W (P1 & S)
N45°13'30"W (P1 & S)
86.23
62.93
48.31
48.96
45.42
43.07 (P3)
44.04 (M)
44.49 (P3)
44.52 (M)
42.79 (M)
(42.72 P2)
(42.56 P3)
13.69
13.77
2.20
2.4
0.67
1.75 (M)
(1.77 P3)
(1.77 P4)
4.17
4.46 (M)
4.39 (M)
1.50
