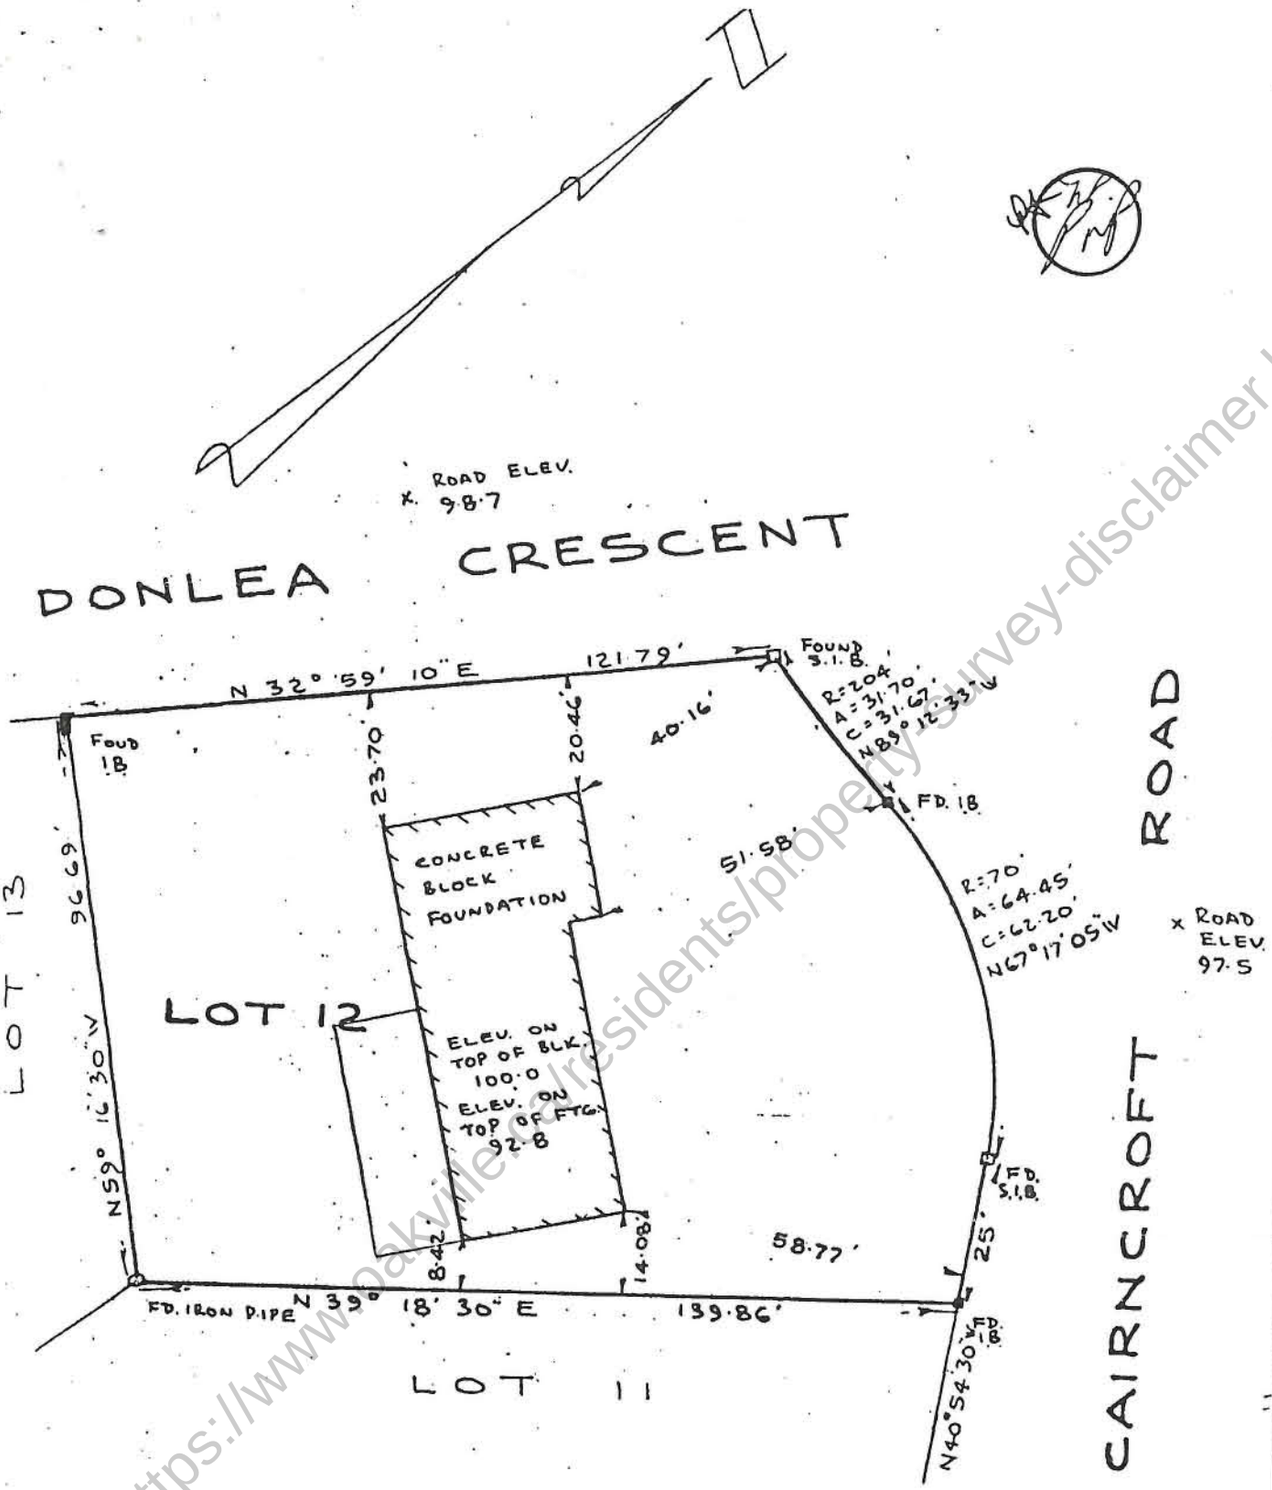

NOTES

1. BEARINGS

BEARINGS ARE ASTRONOMIC, DERIVED FROM

A- OBSERVATIONS ON _____ AND ARE REFERRED TO THE MERIDIAN _____

B- THE NORTH EAST LIMIT OF BLOCK 'A' REG. PLAN 1165 ASSUMED TO BE N 41° 59' 04" W.

2. MONUMENTS

STANDARD IRON BARS (1"X1"X4') SHOWN THUS ⊕ S.I.B.
IRON BARS (5/8"X5/8"X2') SHOWN THUS ● I.B.
SUBDIVISION BARS (1/2"X1/2"X2') SHOWN THUS ⊕ S.B.

TITLE

PLAN OF SURVEY OF

LOT 12
REGISTERED PLAN 1165
TOWN OF OAKVILLE
COUNTY OF HALTON

SCALE ONE INCH = 30 FEET

SURVEYOR'S CERTIFICATE

1. HEREBY CERTIFY THAT.
1. THIS SURVEY AND PLAN ARE CORRECT AND IN ACCORDANCE WITH THE SURVEYS ACT AND THE REGISTRY ACT AND THE REGULATIONS MADE THEREUNDER
2. THE SURVEY WAS COMPLETED ON THE 13TH DAY OF MAY, 1966

DATED 13 MAY 1966 SIGNED K. H. McCONNELL
PRINT K. H. McCONNELL
ONTARIO LAND SURVEYOR

McCONNELL - JACKSON
ONTARIO LAND SURVEYORS

293 CHURCH STREET
OAKVILLE, ONTARIO
TEL 845-3497

1885 WILSON AVENUE
WESTON, ONTARIO
TEL. 249-4791

FOR P. W. PERRAS
ADDRESS OAKVILLE

FIELD WORK BY: E.B.
SKETCH BY DOE
CHECKED BY DOF

FILE No
T-2091

See Disclaimer: https://www.oakville.ca/residents/property-survey-disclaimer.html