PLAN OF SURVEY
SHOWING

PART OF LOT 8
CONCESSION 2 N. S.
(TOWNSHIP OF NELSON)

City of Burlington

REGIONAL MUNICIPALITY OF HALTON
SCALE - 1" = 200'

M. J. TERRY
ONTARIO LAND SURVEYOR
1984

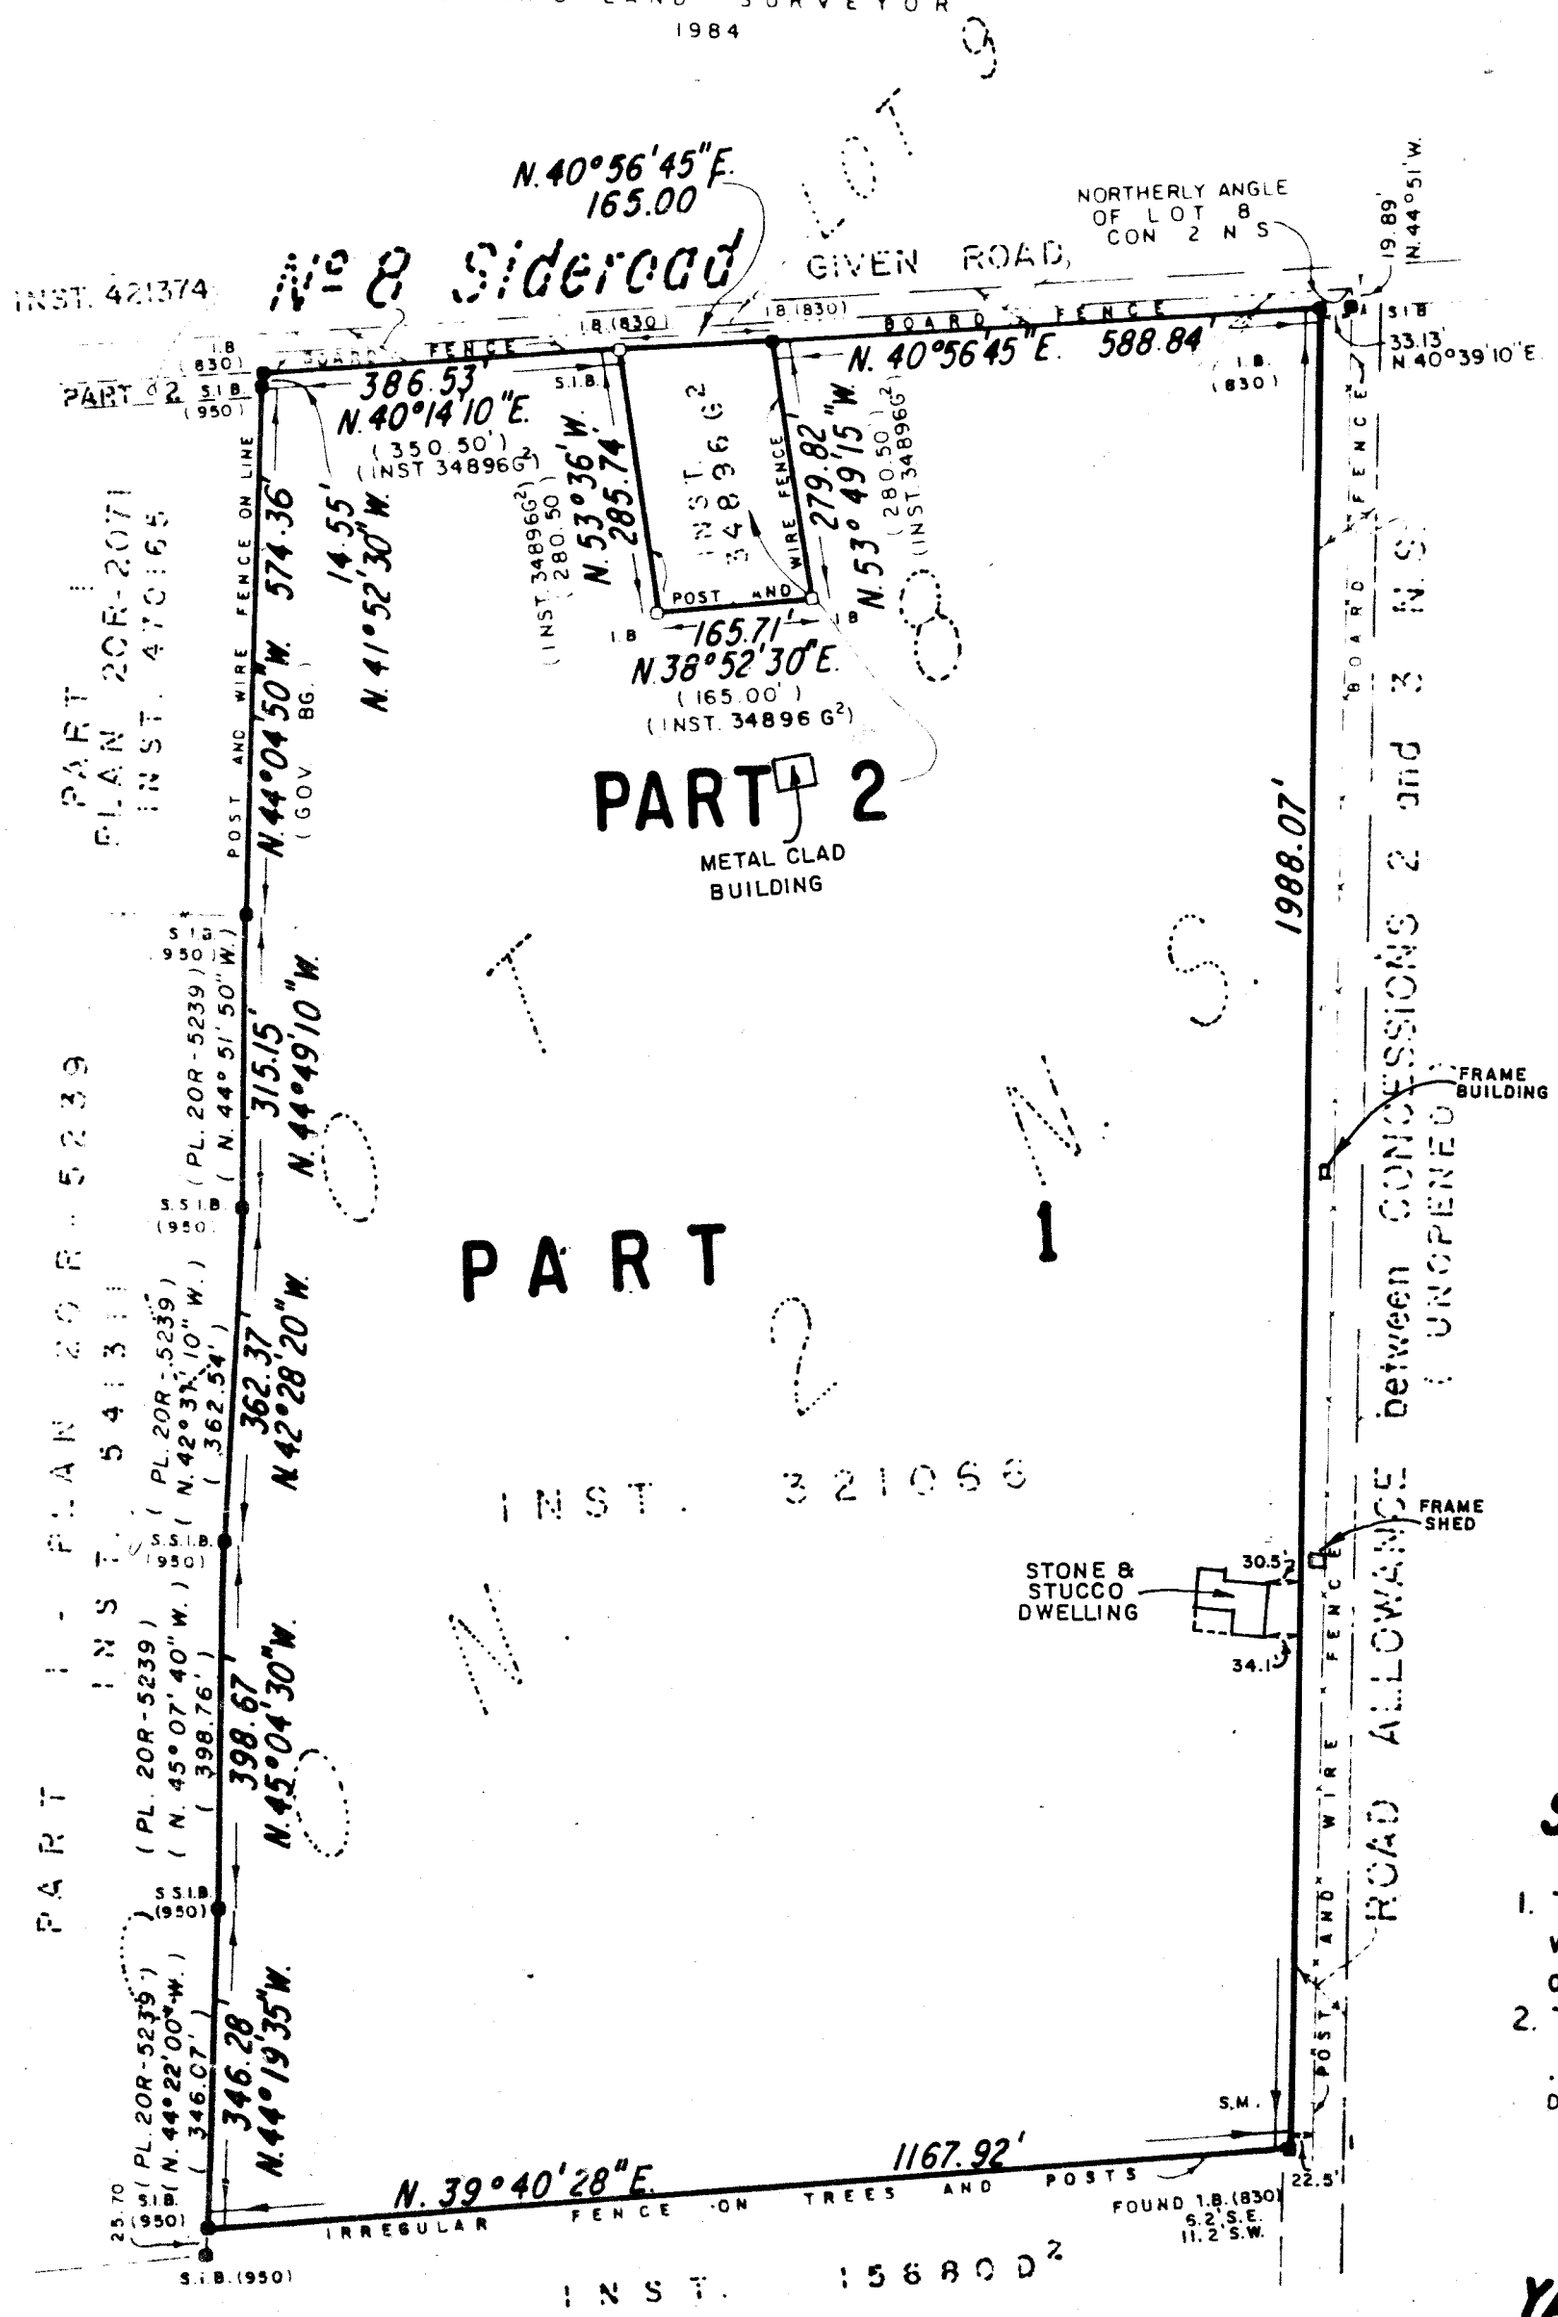

LEGEND

- ● denotes survey monument found
- ○ denotes survey monument planted

S.I.B. denotes standard iron bar
S.S.I.B denotes short standard iron bar
I.B. denotes iron bar
S.M. denotes stone monument
950 denotes Fred G. Cunningham, O.L.S.
830 denotes E.W. Petzold, O.L.S.

BEARING NOTE

Bearings are assumed astronomic and are referred to the North Easterly limit of Part 1 as shown on Plan 20R-2071 having a bearing of N. 44° 04' 50" W.

SURVEYOR'S CERTIFICATE

I CERTIFY THAT

1. This survey and plan are correct and in accordance with *'The Surveys Act'* and *'The Registry Act'* and the regulations made thereunder.
2. The survey was completed on the 27th. day of February, 1984.

DATE - MAR. 5, 1984.

M. J. Terry
M. J. TERRY
ONTARIO LAND SURVEYOR

YATES & YATES LIMITED
ONTARIO LAND SURVEYORS
RECORDS OF SEWELL & SEWELL
484 GUELPH LINE
BURLINGTON, ONT. L7R 3L9 (416) 634-9405

CAUTION - THIS PLAN IS NOT A PLAN OF SUBDIVISION WITHIN THE MEANING OF THE PLANNING ACT.

83Y - 602

2NS-8-17