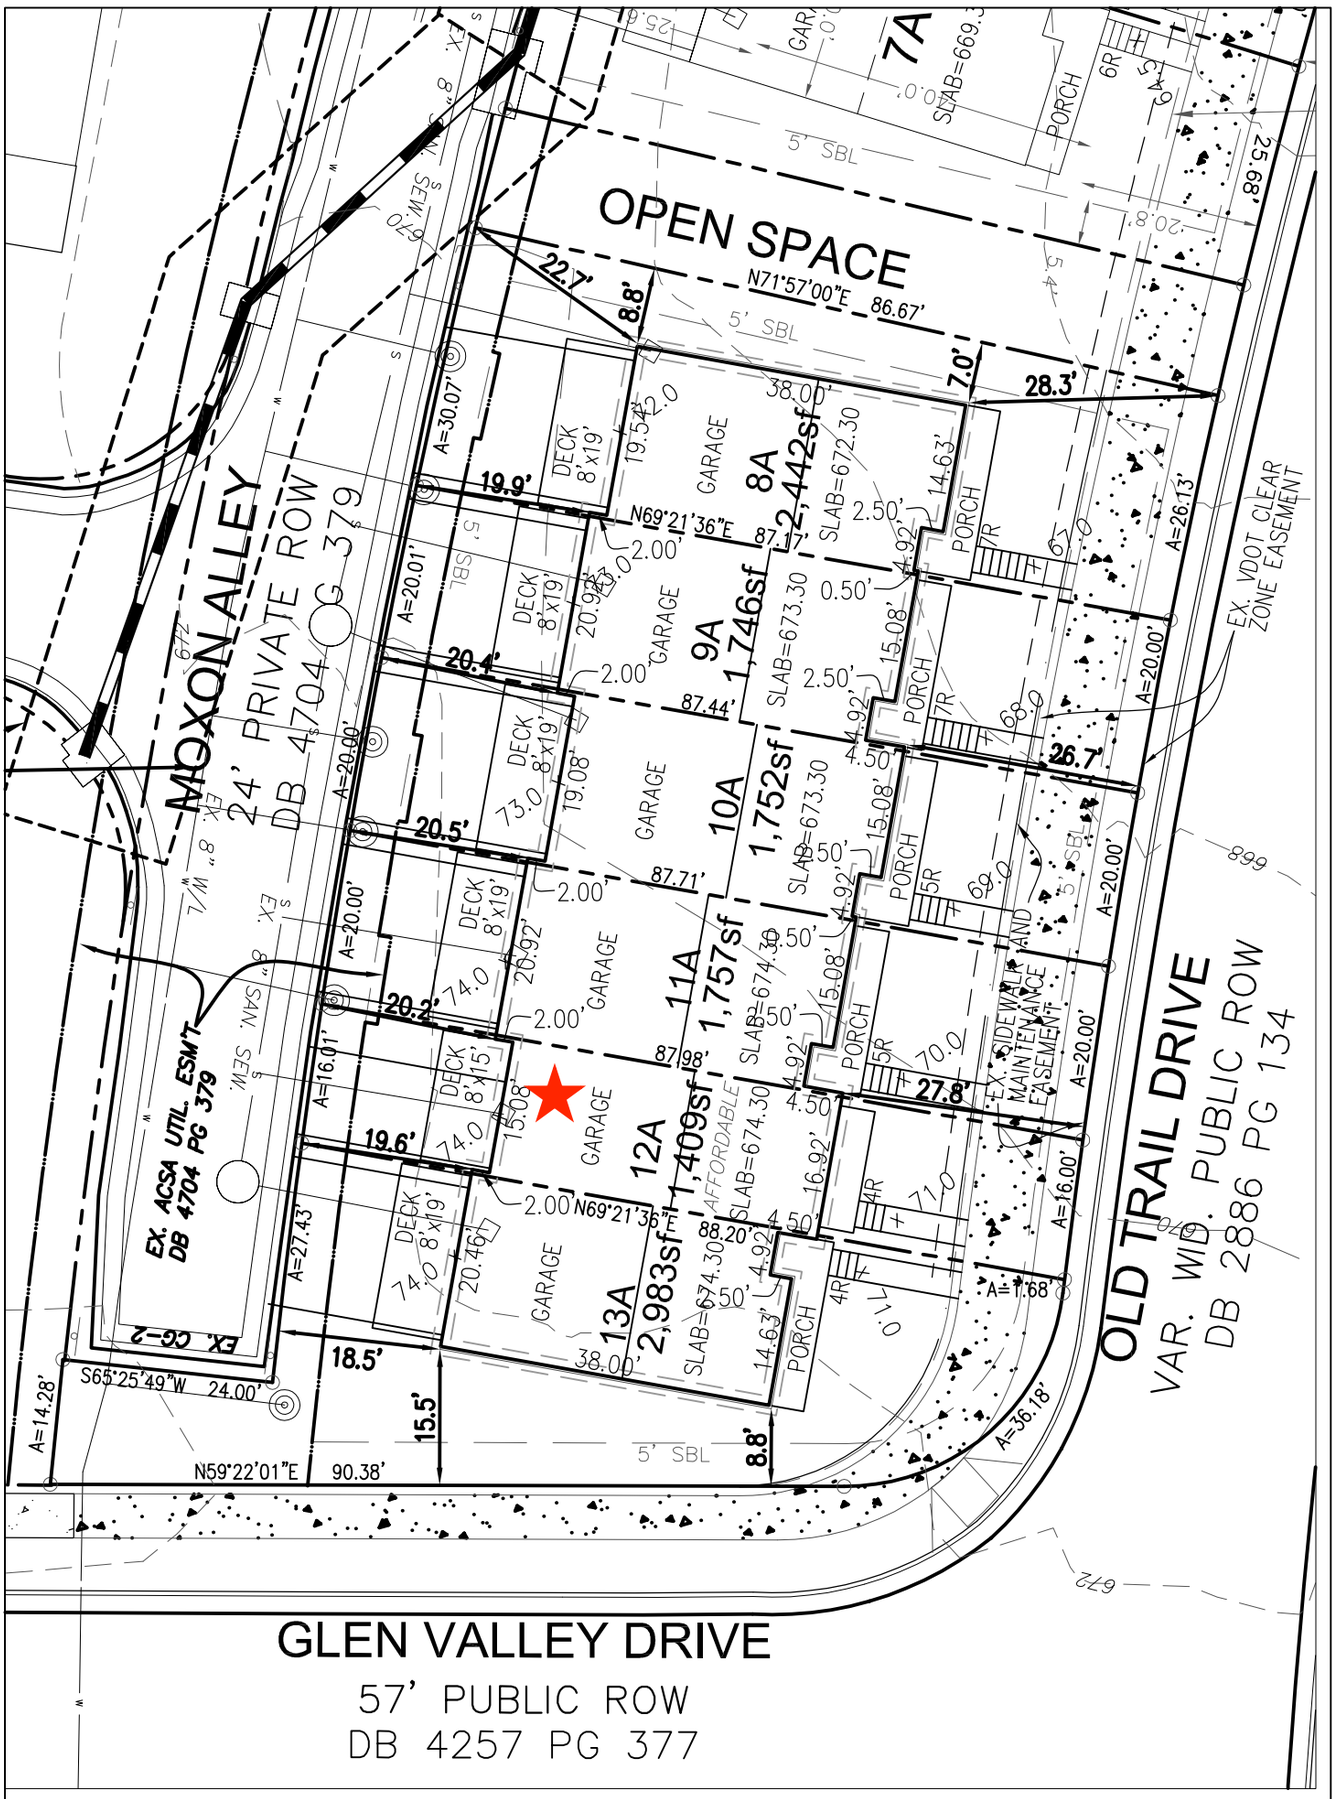

DATE:	02-20-2020
SCALE:	1"=20'
FILE NO.:	8053
SHEET:	01 OF 01

SITING EXHIBIT FOR
BLOCK 12, LOTS 8A-13A
OLD TRAIL VILLAGE
WHITE HALL MAGISTERIAL DISTRICT,
ALBEMARLE COUNTY, VIRGINIA

ROUDABUSH, GALE & ASSOCIATES, INC.
ENGINEERS, SURVEYORS AND LAND PLANNERS
A PROFESSIONAL CORPORATION
SERVING VIRGINIA SINCE 1956
914 MONTICELLO ROAD - CHARLOTTESVILLE, VIRGINIA 22902
PHONE 434-977-0205 FAX 434-296-5220
EMAIL INFO@ROUDABUSH.COM

L:\Projects\Civil Projects\2018\OLD TRAIL-ROUDABUSH\OTV Block 12 Phase 3-HGP.dwg, 2/21/2020 8:23:18 AM