
DocuSign Envelope ID: F53A3DB5-2B80-4529-A1FE-6ACB445459F0

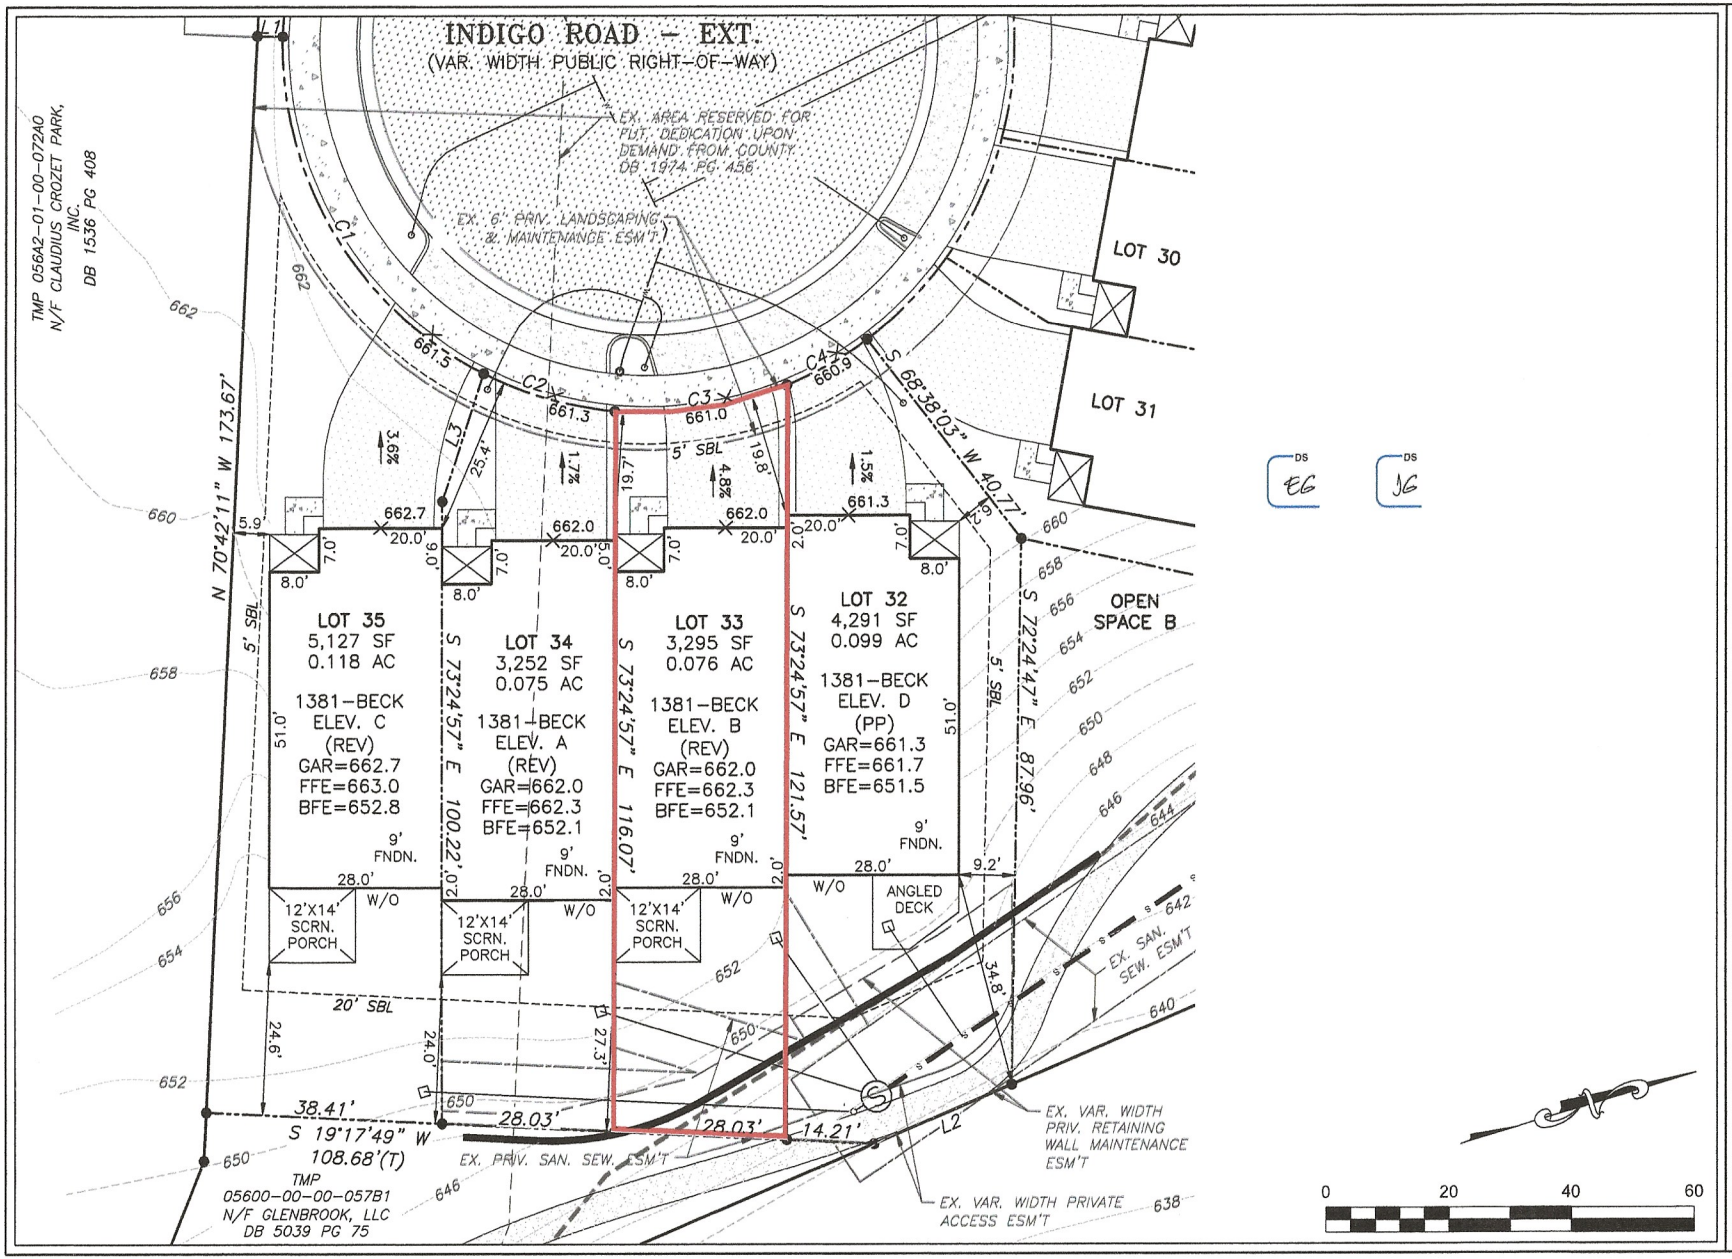

DS EG DS JG

ROUDABUSH, GALE & ASSOC., INC.
A PROFESSIONAL CORPORATION
SERVING VIRGINIA SINCE 1956

PHYSICAL
999 SECOND ST. SE.
CHARLOTTESVILLE, VA 22902

MAILING
435 MERCHANT WALK SQ., SUITE 300-159
CHARLOTTESVILLE, VA 22902
PHONE 434-977-0205 WWW.ROUDABUSH.COM

DATE:	02-04-2022	SCALE:	1"=20'
REV.:		JOB:	22.2951-54
REV.:		FILE:	21.1466

HOUSE GRADING PERMIT PLAN
TAX MAP 56K-05 PARCELS 32-35
LOTS 32-35
GLENBROOK PARKSIDE
FOOTHILLS CROSSING PH V
WHITE HALL MAG. DISTRICT,
ALBEMARLE COUNTY, VA

SHEET: 2 OF 2