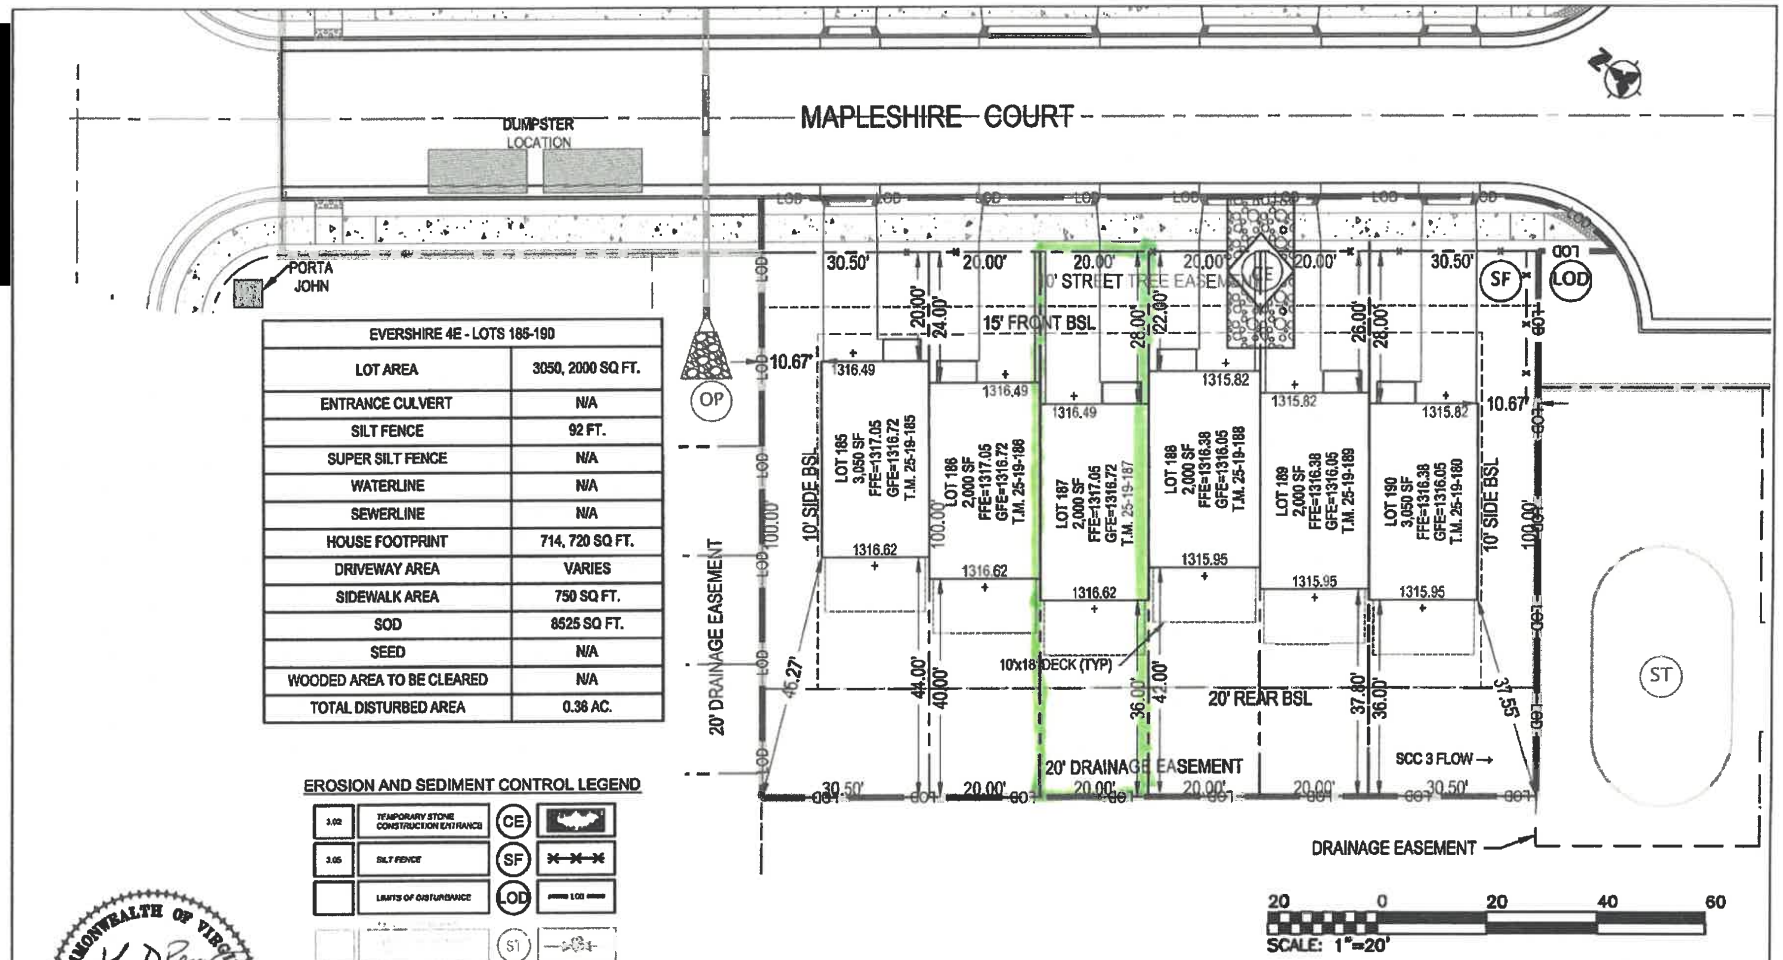

EVERSHIRE 4E - LOTS 185-190	
LOT AREA	3050, 2000 SQ FT.
ENTRANCE CULVERT	N/A
SILT FENCE	92 FT.
SUPER SILT FENCE	N/A
WATERLINE	N/A
SEWERLINE	N/A
HOUSE FOOTPRINT	714, 720 SQ FT.
DRIVEWAY AREA	VARIES
SIDEWALK AREA	750 SQ FT.
SOD	8525 SQ FT.
SEED	N/A
WOODED AREA TO BE CLEARED	N/A
TOTAL DISTURBED AREA	0.38 AC.

EROSION AND SEDIMENT CONTROL LEGEND

3.02	TEMPORARY STONE CONSTRUCTION ENTRANCE	CE	
3.05	SILT FENCE	SF	
	LIMITS OF DISTURBANCE	LOD	LOD
		ST	
		OP	

COMMONWEALTH OF VIRGINIA
JOHN D. RENO
Lic. No. 32989
12/5/2022
PROFESSIONAL ENGINEER

Countryside Service Company, L.C.
28 Imperial Drive • Staunton • Virginia • 24401
Phone (540) 886-6155 • Fax (540) 886-6154

DRAWN: NDK, GDS
CHECKED: JDR

SCALE: 1"=20'
DATE: Dec 5, 2022

HOUSE LOCATION SKETCH, LOTS 185-190
EVERSHIRE, SECTION 4E
CITY OF WAYNESBORO, VIRGINIA